US 1 (BALTIMORE AVENUE) CORRIDOR ENHANCEMENTS
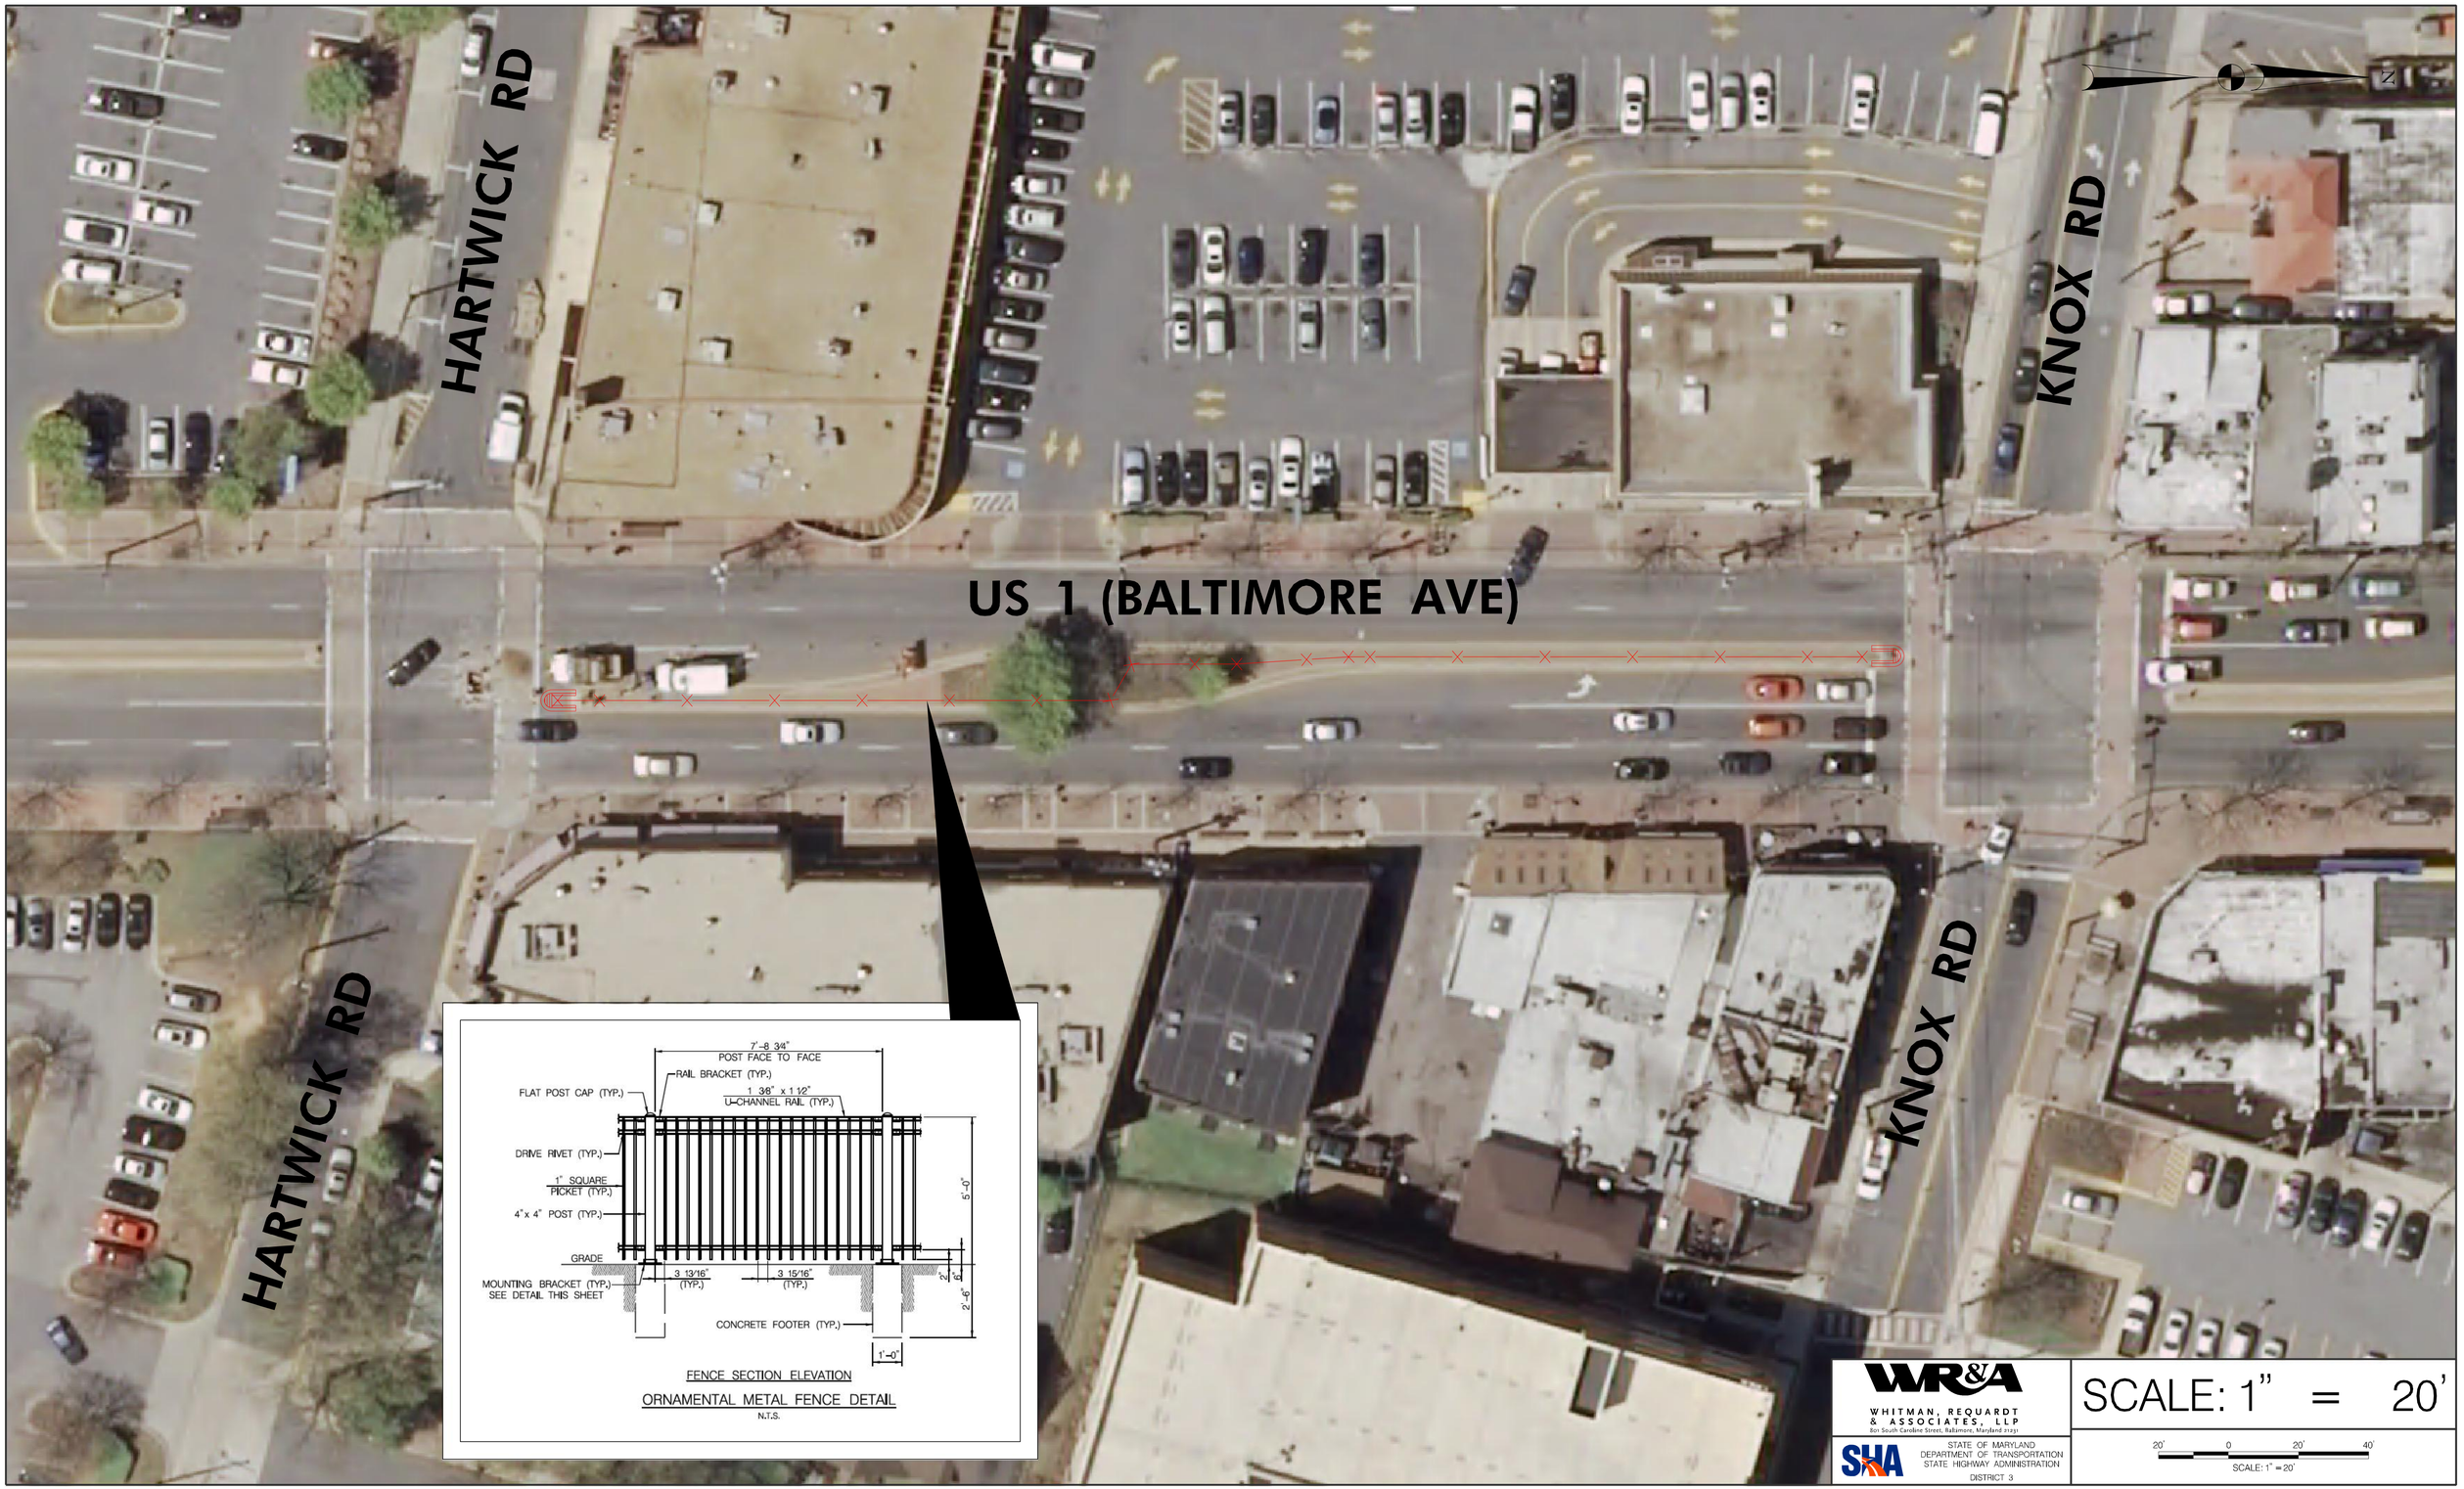
MEDIAN EXTENSION AND FENCING FROM HARTWICK ROAD TO KNOX ROAD