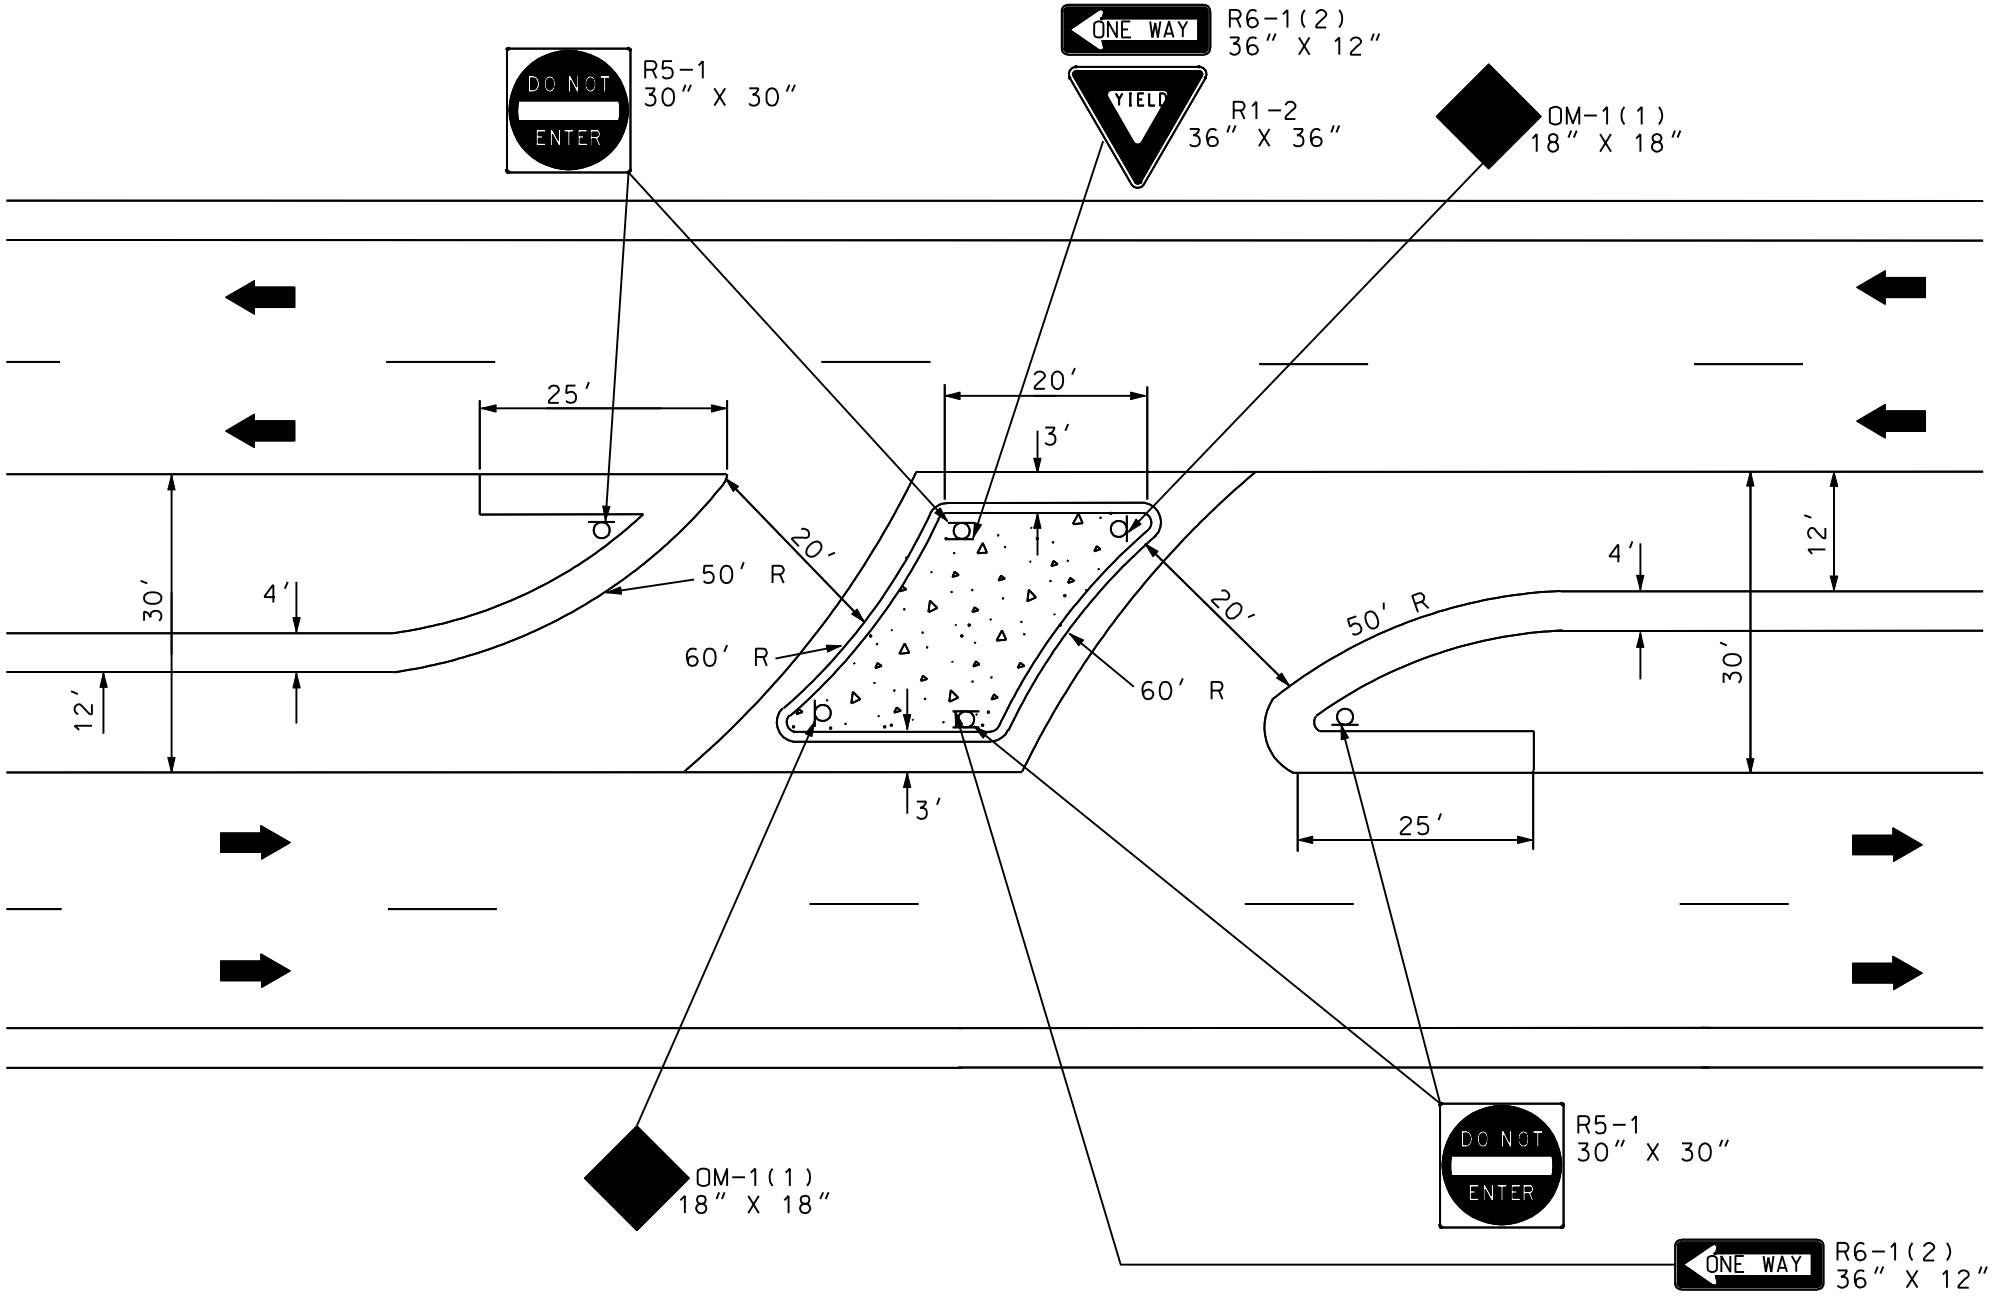

DIRECTIONAL MEDIAN CROSSOVER
30' MEDIAN
ENGINEERING ACCESS PERMITS